Drawing for the work of providing and laying of 100mm dia DI water supply pipe line in place of existing damaged CI water line at 5th cross N.M.C Lane, DK Lane, DS Lane, SV Lane coming under CLB S/stn of AEE SW-1 Sub Division.

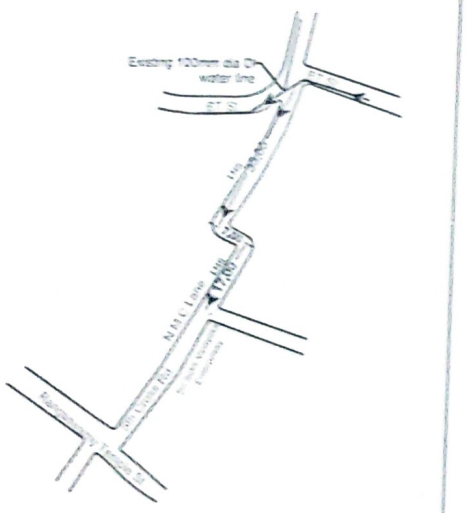

- PROPOSED 100MM DIA DI WATER LINE IN PLACE OF EXISTING 75MM DIA PIPE LINE

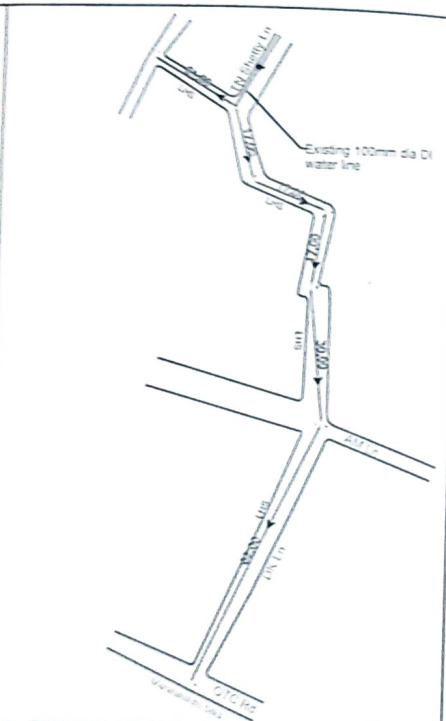

- PROPOSED 100MM DIA DI WATER LINE IN PLACE OF EXISTING 75MM DIA PIPE LINE

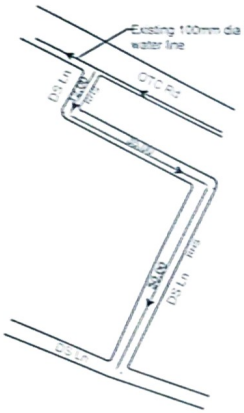

- PROPOSED 100MM DIA DI WATER LINE IN PLACE OF EXISTING 75MM DIA PIPE LINE

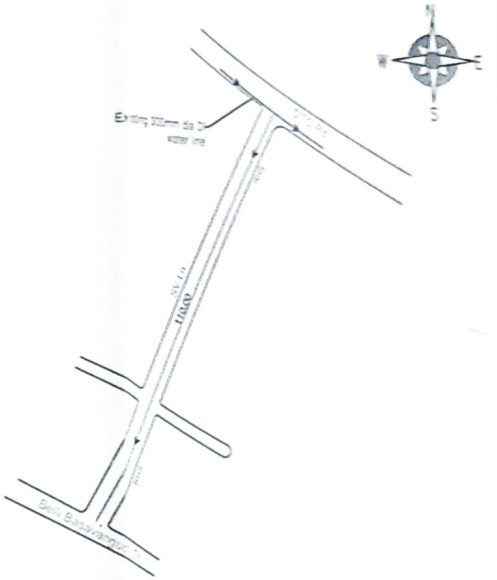

- PROPOSED 100MM DIA DI WATER LINE IN PLACE OF EXISTING 75MM DIA PIPE LINE

LEGENDS:

PROPOSED 100MM DIA DI LINE	–	
EXISTING 100MM DIA DI LINE	–	
ROAD	–	
FLOW DIRECTION	–	>

ABBREVIATIONS:

PROPOSED 100MM DIA WATER LINE IN PLACE OF EXISTING CRACKED / LEAKY PIPES SUPPLY FROM LLR S/Stn THROUGH THE SERIES OF 600, 450, 300, 100WATER LINE

JE/AE - CLB

AEE SW-1

EE SW-1

Scanned with ACE Scanner

Google Maps

work of providing and laying of 100mm dia DI water supply pipe line in place of existing damaged CI water line at 5th cross N.M.C Lane, DK Lane, DS Lane, SV Lane coming under CLB S/stn of AEE SW-1 Sub Division.

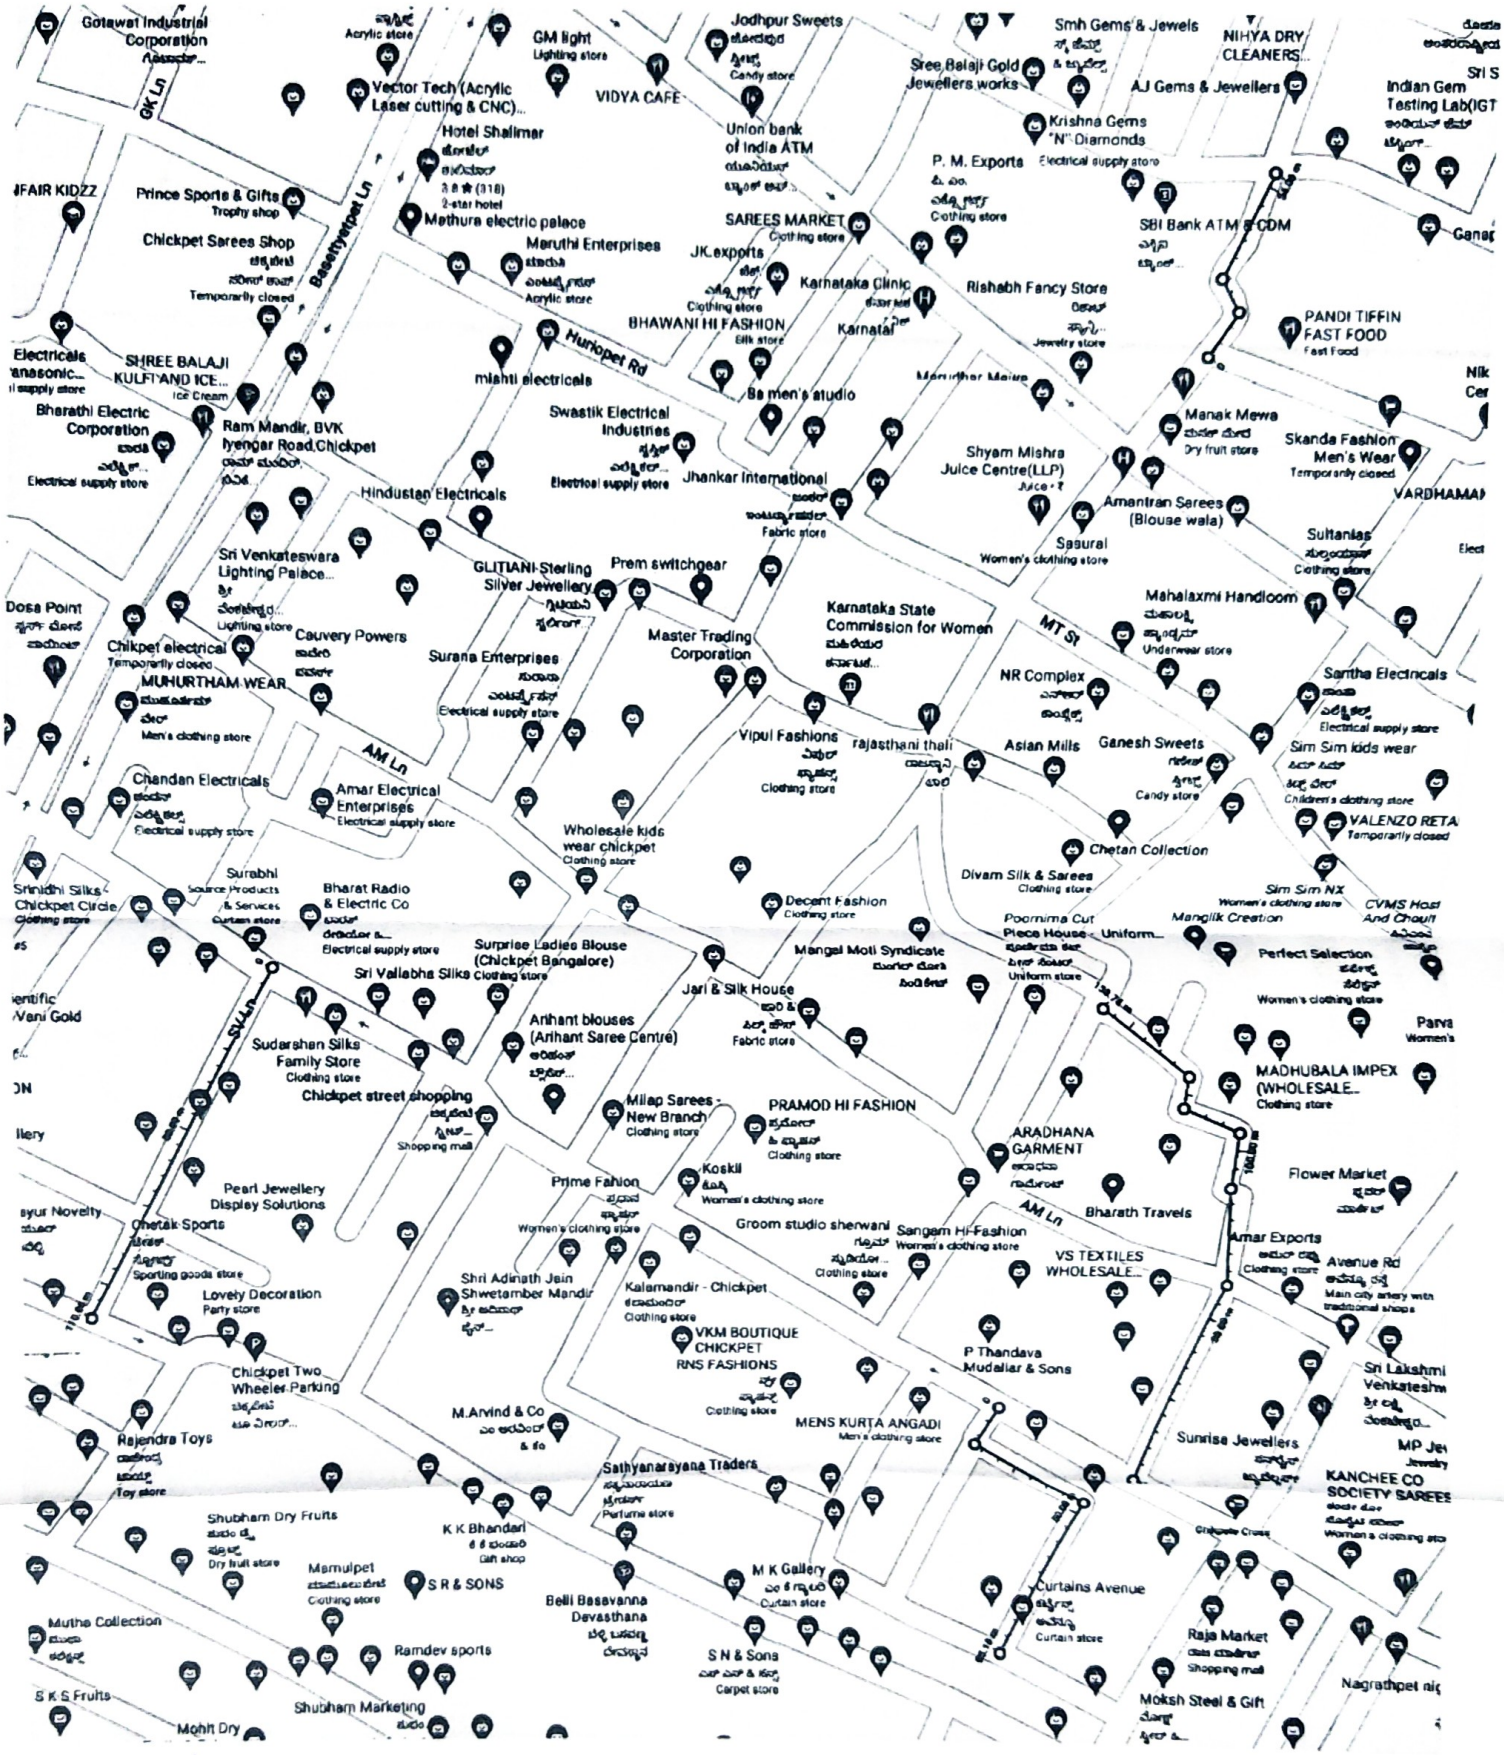

JE - CLB

AEE-SW1

Scanned with ACE Scanner

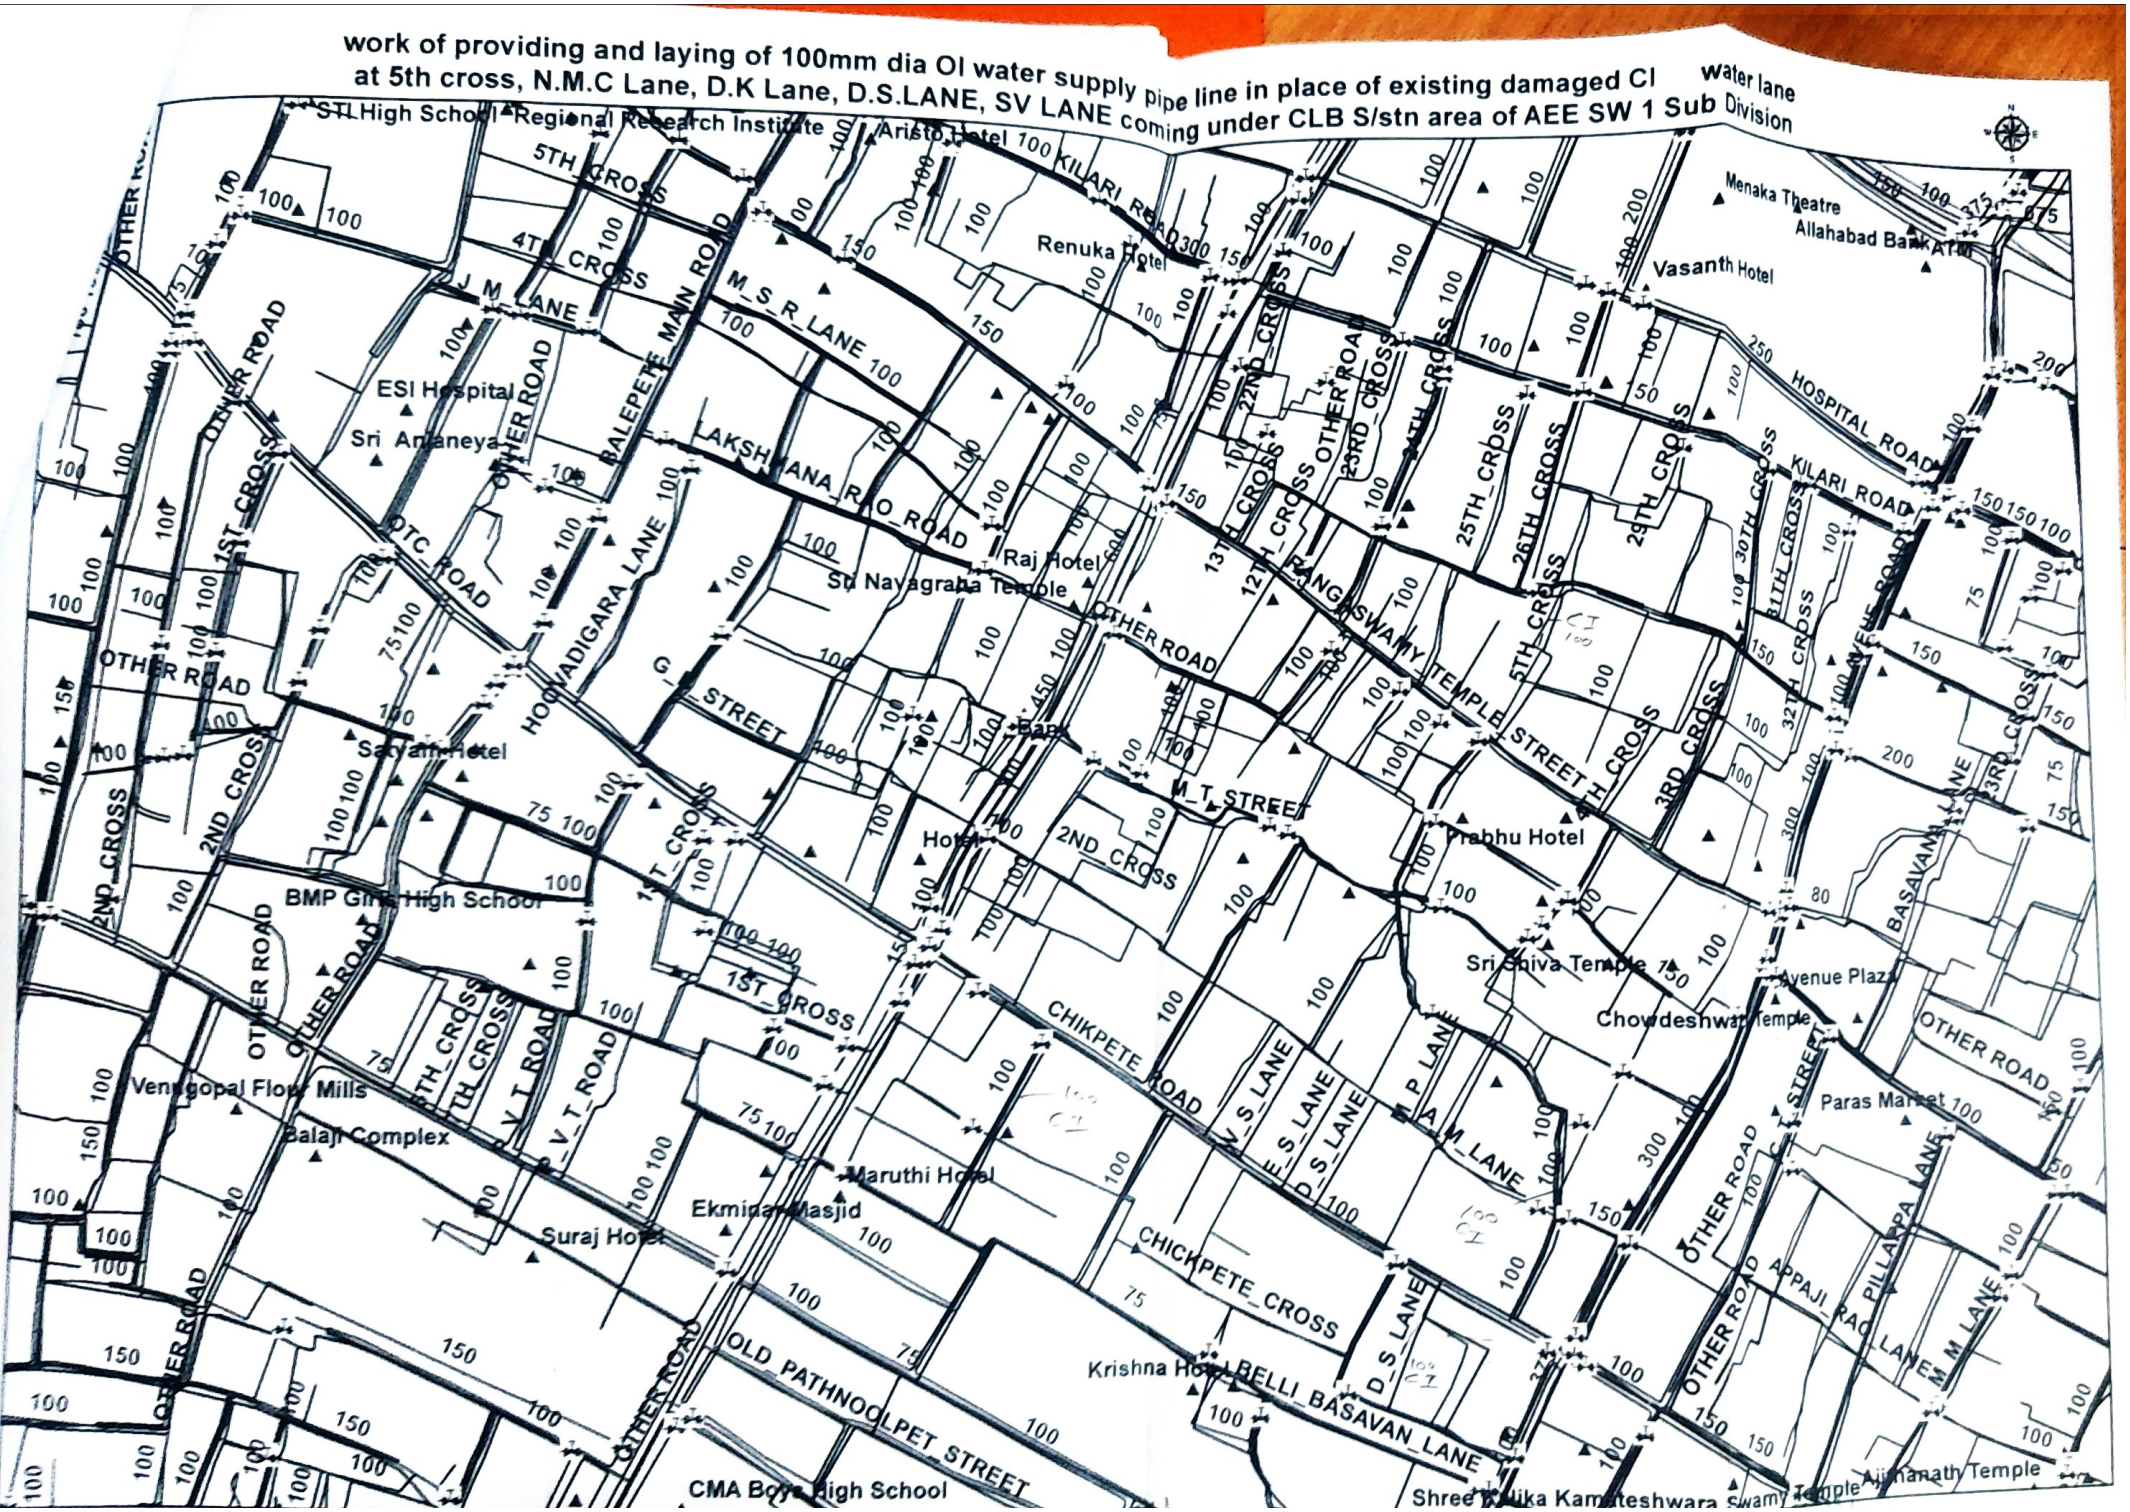

Scanned with ACE Scanner